Fit Mark

Fit Mark

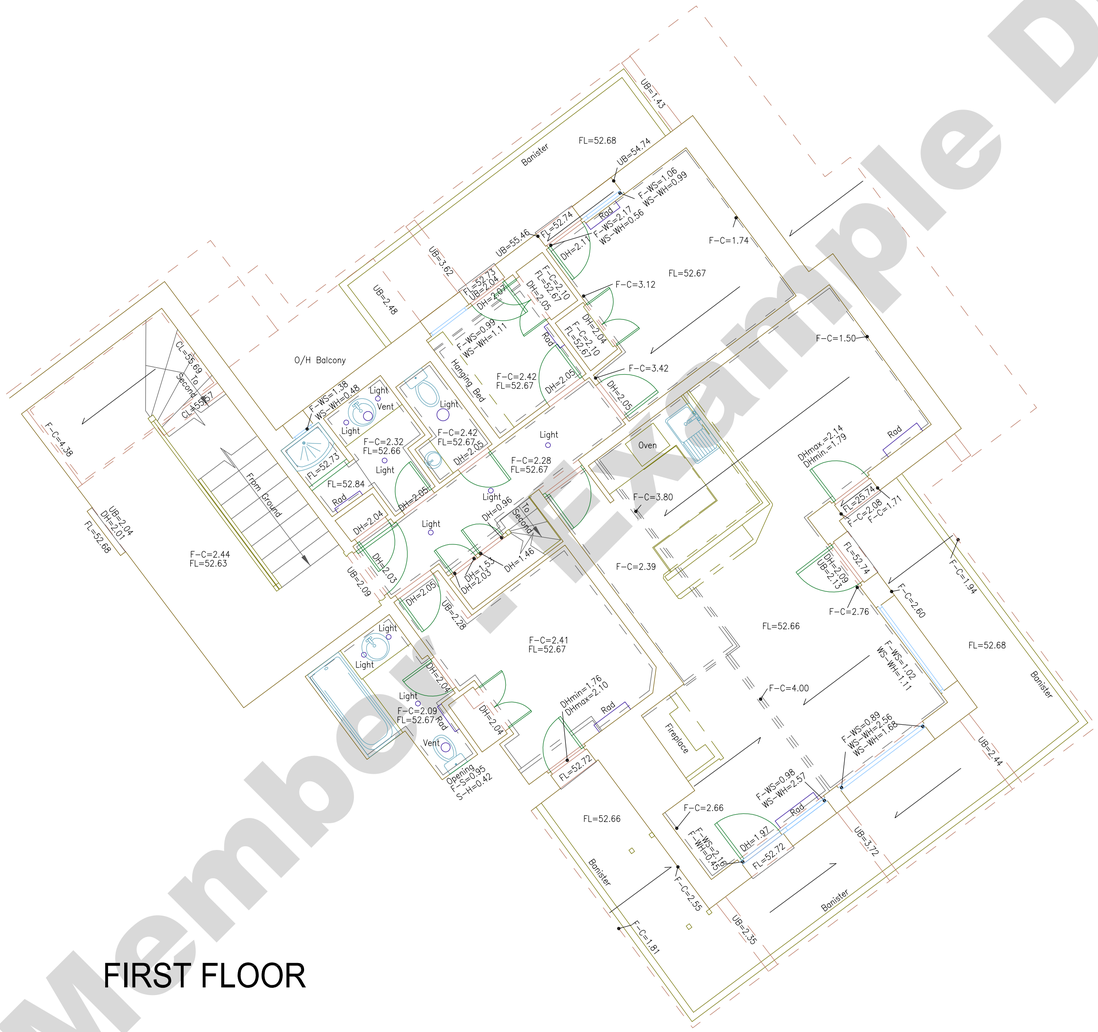

FIRST FLOOR

Fit Mark

Fit Mark

TSA Member Example Drawings

Important Information:

All information contained in this drawing (including digital data) should be checked and verified prior to any fabrication or construction.

North:

Grid:

Leveling:

Drawing Title:

First Floor Plan

Site Address:

Client:

Surveyor		Drawn By		Verified By		Date	

CM No:	Rev:
Scale: 1:50 @ A1	Date: